FilmL.A., Inc.
6255 W Sunset Blvd, 12th Floor
Hollywood, CA 90028
t: (213)977-8600 - f: (213)977-8601
www.filmla.com

Summary Information

Permit No: F00148256-H **Type of Permit:** FILMING **Release Date:** 02/25/2019

Production Company HORIZON SCRIPTED TELEVISION

Insured Company Name HORIZON SCRIPTED TELEVISION
Contact Phone No. 1 818-954-7730
Contact Phone No. 2
Fax
Address 4000 WARNER BLVD
BURBANK, California 91522

Production Title YOU SEASON 2

Type of Production TV Sitcom

Producer Ann Kindberg

Director Kevin Sullivan

1st AD Laura Sylvester

Production Manager Pat Chapman

FilmL.A. Coordinator Hans Groszkruger

Location Manager Richard Dipatri
Primary Phone Mobile - 323-854-6934
Secondary Phone

Location Assistant n.a n.a
Primary Phone Mobile - 323-854-6934
Secondary Phone

Fees

Posting Max	$483.00
Notification Charge	$170.00
LA CITY LANE AND STREET CLOSURE FEE	$312.00
FILMLA NON-REFUNDABLE FILM PERMIT RIDER FEE	$109.00

Total Permit Fee $1,074.00

Number of Locations 1

NOT A PERMIT

FilmL.A., Inc.
6255 W Sunset Blvd, 12th Floor
Hollywood, CA 90028
t: (213)977-8600 - f: (213)977-8601
www.filmla.com

Summary Information — Location

Permit Number	F00148256-H	**Location Manager**	Richard Dipatri
Production Company	HORIZON SCRIPTED TELEVISION	Primary Phone	Mobile - 323-854-6934
Insured Company	HORIZON SCRIPTED TELEVISION	Secondary Phone	
Production Title	YOU SEASON 2		

Location Address 6266 Sunset Blvd, Los Angeles, CA, 90028

Location Type Restaurant

Film Dates 2/26/2019 - 2/26/2019 07:00 - 13:00 1 day

Open or Closed to the Public Closed

Generic Conditions

*LA CITY AND/OR LA COUNTY FIRE CHECKLIST ATTACHED TO FINAL PERMIT. THE PERMITTEE IS RESPONSIBLE FOR COMPLETING CHECKLIST PRIOR TO FILMING ACTIVITY AT THIS LOCATION. NON COMPLIANCE MAY RESULT IN ASSIGNMENT OF A FIRE OFFICER.
Community Survey Obtained
Equipment staging and vehicles may park on one side of the street only.
Must Maintain 5' Clearance on Sidewalks/Walkways
No cast or crew parking on area streets
Number of uniformed officers listed on the permit is a minimum requirement.
Permittee remains responsible for deploying a sufficient number of uniformed officers to provide traffic and crowd control to ensure the safety of the film crew and the public.
Traffic control must be done in accordance w/MUTCD
Traffic Officers Required
Uniformed officers shall have a copy of the film permit in their possession and are required to confirm that all traffic control signage devices are in place.

Please see attached document Sunset Blvd btwn Vine St & El Centro Ave SS curb - Horizon.pdf

Equipment on Location

Type	Quantity
5 or 10 ton trucks	7
Cast/Crew vehicles	70
Catering Truck	1
Cube Trucks	4
Generator	1
Honey Wagons	1
Motor Homes	1
Portable restrooms	1

Personnel on Location

Type	Quantity
Cast	5
Crew	75
Off-Duty/Retired LAPD Officer(s)	2
Spot Check	1

NOT A PERMIT

FilmL.A., Inc.
6255 W Sunset Blvd, 12th Floor
Hollywood, CA 90028
t: (213)977-8600 - f: (213)977-8601
www.filmla.com

Summary Information — Location

Permit Number F00148256-H
Production Company HORIZON SCRIPTED TELEVISION
Insured Company HORIZON SCRIPTED TELEVISION
Production Title YOU SEASON 2

Location Manager Richard Dipatri
Primary Phone Mobile - 323-854-6934
Secondary Phone

Stakebed Trucks	7
Trailers	5
Vans	4

Filming Activities Atmospheric Smoke Effects; Drive ups & away; Equipment on sidewalk, in curb lane & across street; Exterior Dialogue; Intermittent pedestrian control; Intermittent traffic control - 2 minute standard (except 0700-0900 hrs & 1500-1900 hrs); Wetdown; ACTOR WALKING FROM PARKING LOT THEN HEADING WEST ON SUNSET.; WALKING SCENE ON SIDEWALK, TECHNO CRANE IN LANE CLOSURES AND SIDEWALK, ACTORS AND BACKGOUND ON SIDEWALK, BUS STOP-METRO #2 & 302, CAMERA AND EQUIPMENT IN LANE CLOSURE AND ON SIDEWALK, ACTORS DINING ON PATIOS OF RESTAURANTS,;

Jurisdiction **Political:** Los Angeles City - Council District 04 **Police:** Los Angeles Police Department **Fire:** Los Angeles City

Thomas Guide **Page:** 593 **Grid:** F4

Approvals

LOS ANGELES CITY DEPARTMENT OF PUBLIC WORKS	Vanessa Martin
LOS ANGELES CITY POLICE DEPARTMENT	Gabriel Martinez
FILML.A. CLOSURES	Yulizza Ramirez

Coordinator Note RIDER "H" RELEASES LOCATION

Parking

Base Camp Griffith Park @ Park Location Type : Other Location — Griffith Park @ Park Center adjacent to Merry Go Round, Los Angeles, CA, 90068

Crew Parking Griffith Park @ Park Location Type : Other Location — Griffith Park @ Park Center adjacent to Merry Go Round, Los Angeles, CA, 90068

Parking Notes
Merry-go round lot 1,2,3
APPROVAL FOR PARKING OBTAINED ON PERMIT 148352-A.

Posting "No Parking" signs
S/S OF SUNSET FROM VINE GOING EAST TO EL CENTRO
W/S EL CENTRO FROM SUNSET TO LELAND
N/S OF LELAND FROM VINE TO EL CENTRO

Approximate Footage more than 1800 **Log Number** 232941

NOT A PERMIT

FilmL.A., Inc.
6255 W Sunset Blvd, 12th Floor
Hollywood, CA 90028
t: (213)977-8600 - f: (213)977-8601
www.filmla.com

Summary Information — Location

Permit Number	F00148256-H	**Location Manager**	Richard Dipatri
Production Company	HORIZON SCRIPTED TELEVISION	Primary Phone	Mobile - 323-854-6934
Insured Company	HORIZON SCRIPTED TELEVISION	Secondary Phone	
Production Title	YOU SEASON 2		

Date(s) 2/26/2019 to 2/26/2019 **Time(s)** 06:00 to 15:00

Lane / Full Closure S/S CURB LANE SUNSET BL, FROM VINE GOING EAST TO EL CENTRO (MUST MAINTAIN TWO EAST BOUND TRAFFIC LANES AT ALL TIMES)

Approximate Footage 0 - 300

Date(s) 2/26/2019 to 2/26/2019 **Time(s)** 09:00 to 13:00

NOT A PERMIT

Permit #F001482556-H

Ⓢ TRAFFIC SIGNAL

● TRAFFIC CONE

TYPE I W/ SIGN

HIGH LEVEL WARNING DEVICE

FLASHING ARROW SIGN (FAS)

ALL TRAFFIC CONTROL WILL BE INSTALLED TO MEET OR EXCEED THE LATEST CA-MUTCD MINIMUM REQUIREMENTS

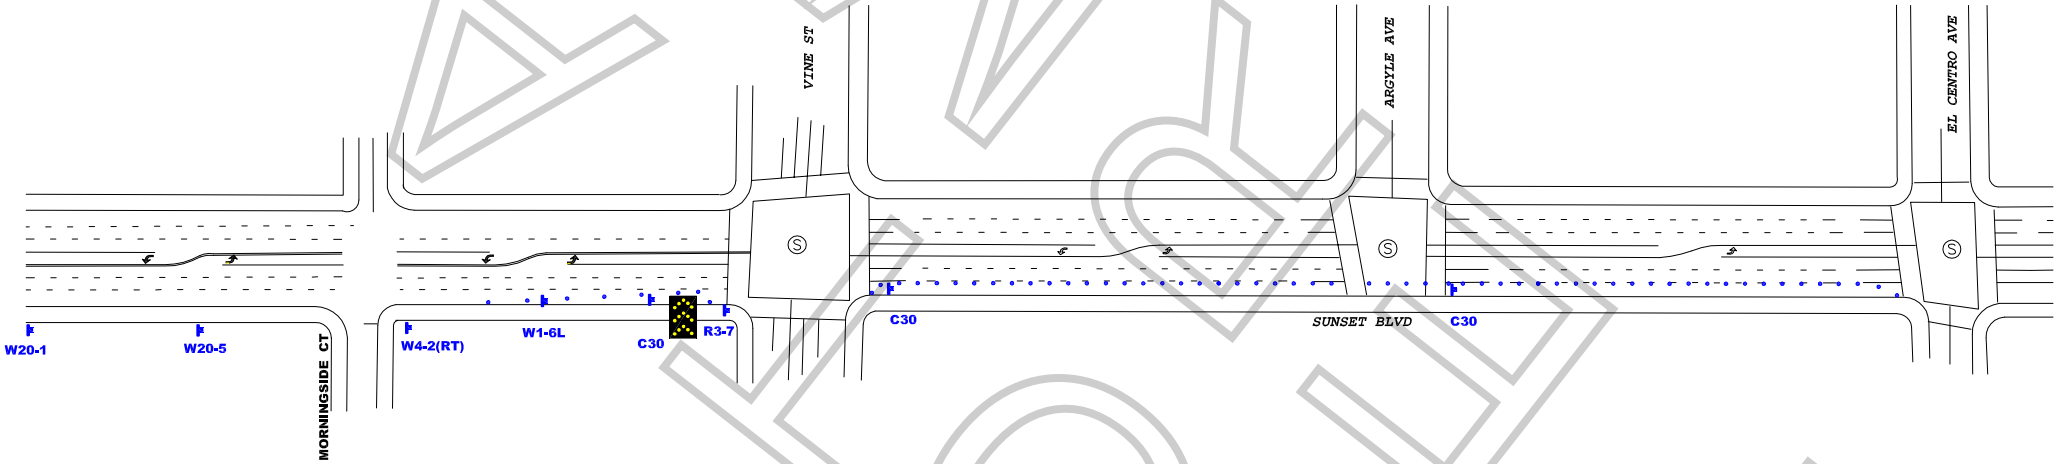

FINAL COPY

WORK ZONE TRAFFIC CONTROL PLAN
GENERAL NOTES

1. DATE/TIME: 2-26-19 FROM 09:00 HOURS TO 13:00 HOURS.

2. ALL SIGNING, STRIPING, AND TRAFFIC CONTROL DEVICES SHALL CONFORM TO THE (CURRENT) STATE OF CALIFORNIA DEPARTMENT OF TRANSPORTATION (CALTRANS) STANDARD PLANS AND STANDARD SPECIFICATIONS, CALIFORNIA MUTCD, AND ANY ADDENDUMS THERETO, AND AS SHOWN ON THESE PLANS. SYMBOLS AND ABBREVIATIONS USED ARE SHOWN ON CALTRANS STANDARD PLANS.
3. THERE WILL BE NO INTERFERENCE WITH TRAFFIC SIGNALS OR CROSSWALKS.
4. CONES WILL BE 28" MINIMUM HEIGHT AND HAVE REFLECTORIZED SLEEVES FOR NIGHT WORK.
5. POLICE WILL DIRECT TRAFFIC IF NECESSARY.

TCP FOR: HORIXON SCRIPTED TV: "YOU"

LOCATION: SOUTH SIDE CURB LANE ON SUNSET BLVD BTWN ARGYLE & EL CENTRO LOS ANGELES, CALIFORNIA

CONTACT: MIKE WEBSTER
OFFICE# 323-579-1173
RICHARD DIPATRI
PH# 323-854-6934

JCL TRAFFIC SERVICES
(213) 622-9775
C31-CA Lic # 805357

DATE	REVISIONS	DRAFTER: MARIO MENJIVAR
		SCALE: N.T.S.
		FILM LA: HG